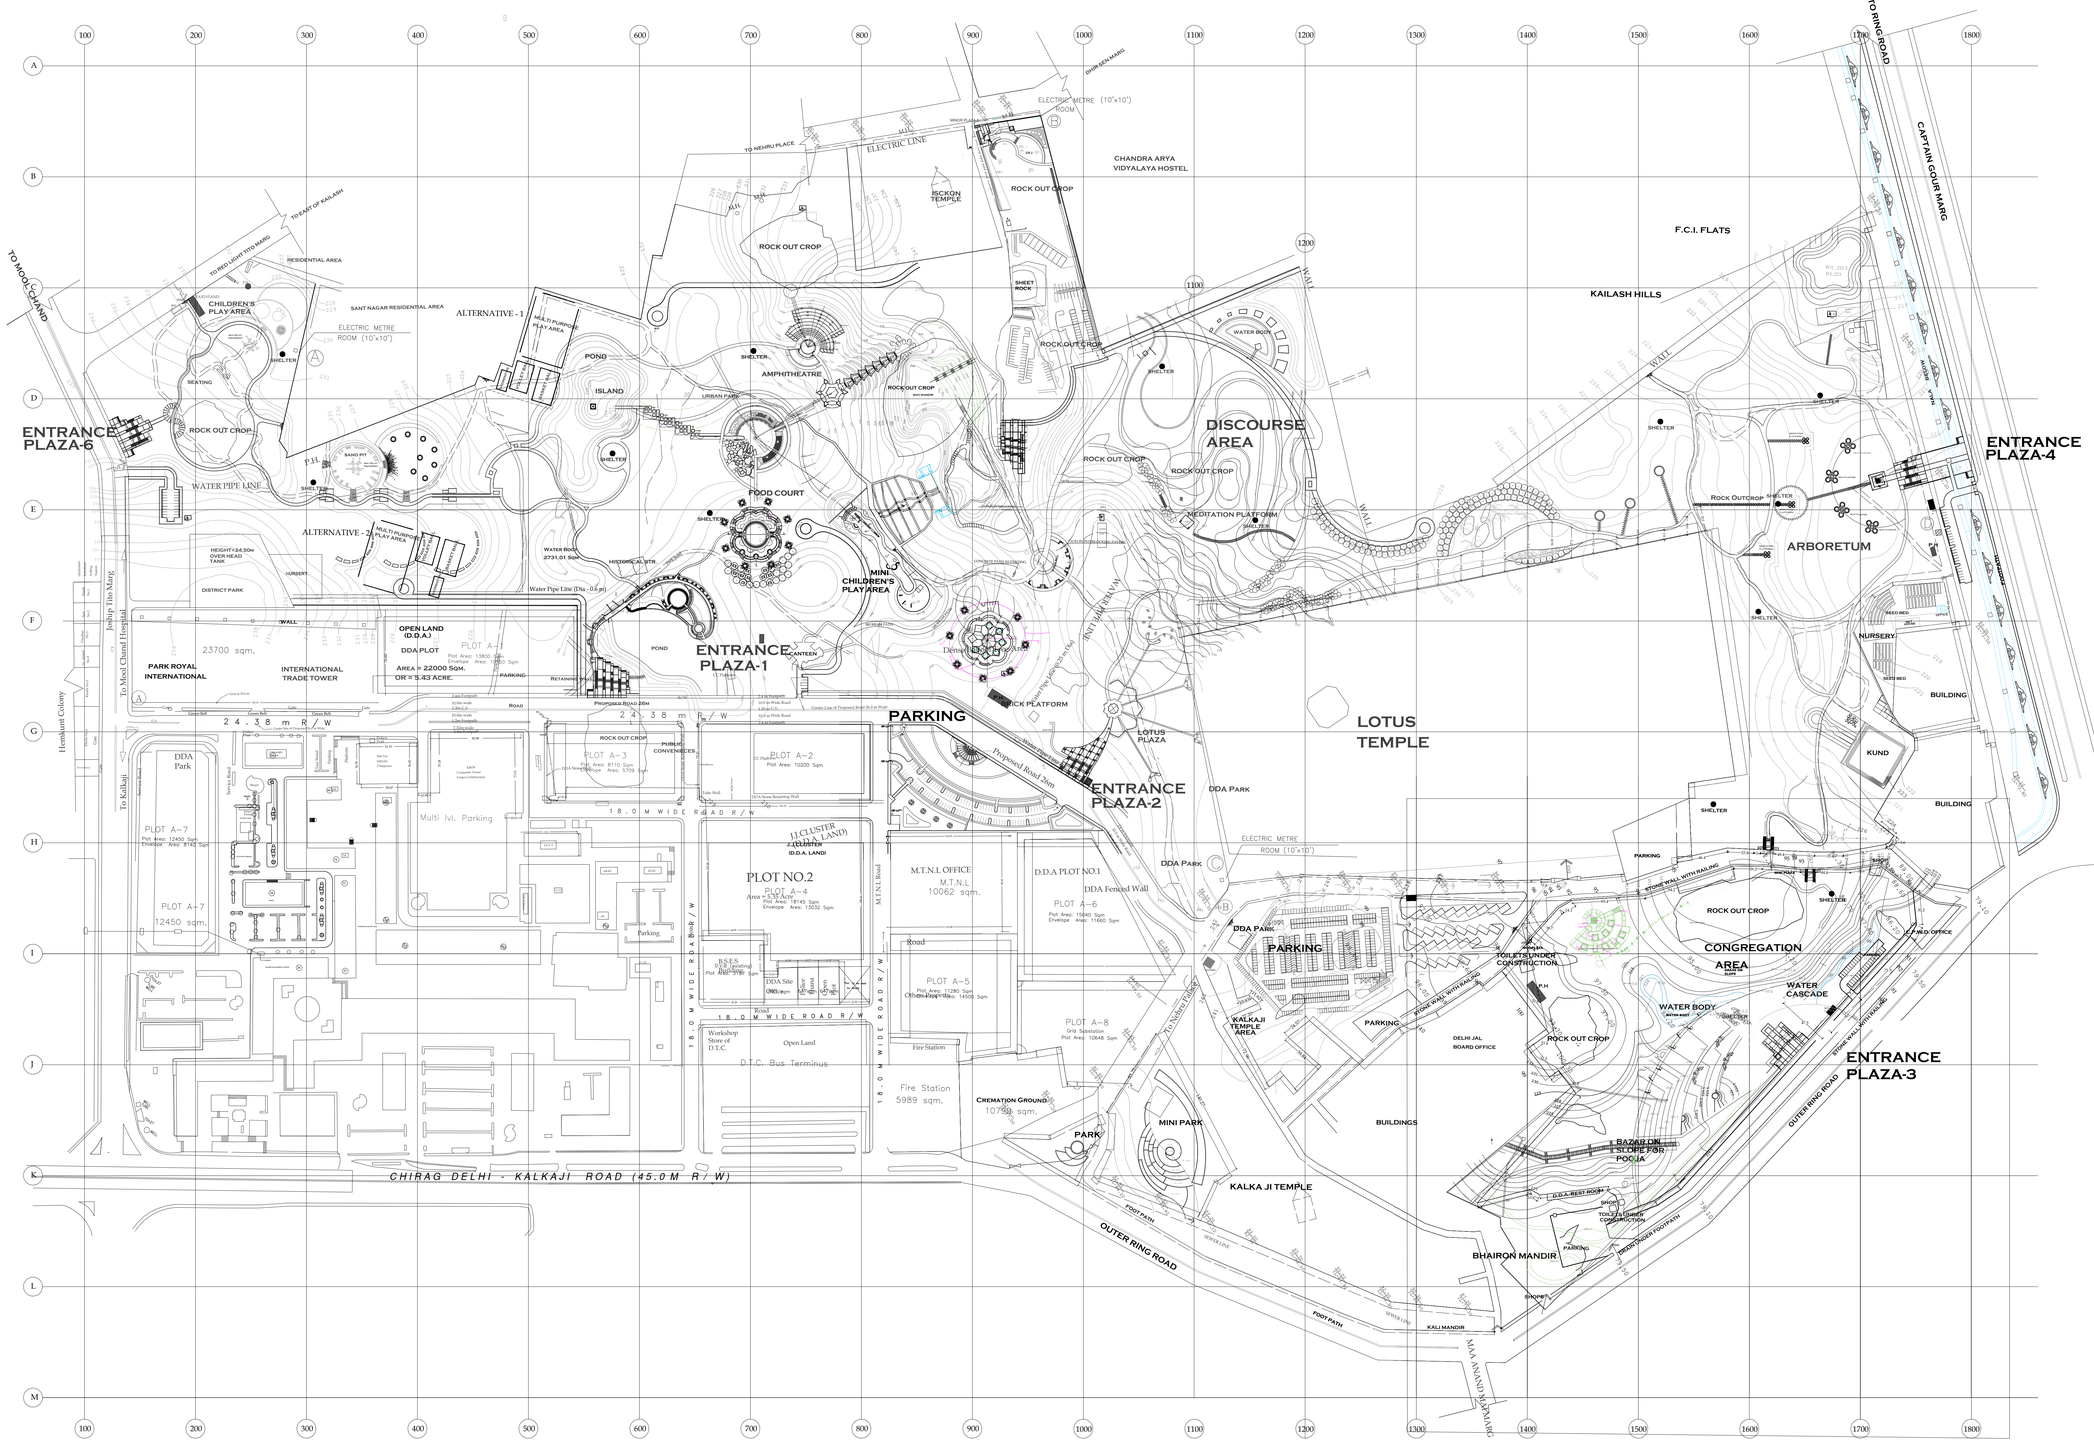

D.D.A

LANDSCAPE & ENVIRONMENT PLANNING UNIT

DATE	REVISION	DEALT BY	DATE	REVISION	DEALT BY

NOTES

- ALL DIMENSIONS ARE IN METER
- ANY DISCRIPANCY IN THE DRAWING IS TO BE BROUGHT TO THE NOTICE OF THE ARCHITECT IN CHARGE BEFORE THE CONTRUCTION ON SITE

SCALE	DATE	DRG. NO.
	JULY-2007	
DEALT BY		ASST. DIRECTOR
DY. DIRECTOR		DIRECTOR

AASTHA KUNJ