DELHI DEVELOPMENT AUTHORITY
दिल्ली विकास प्राधिकरण

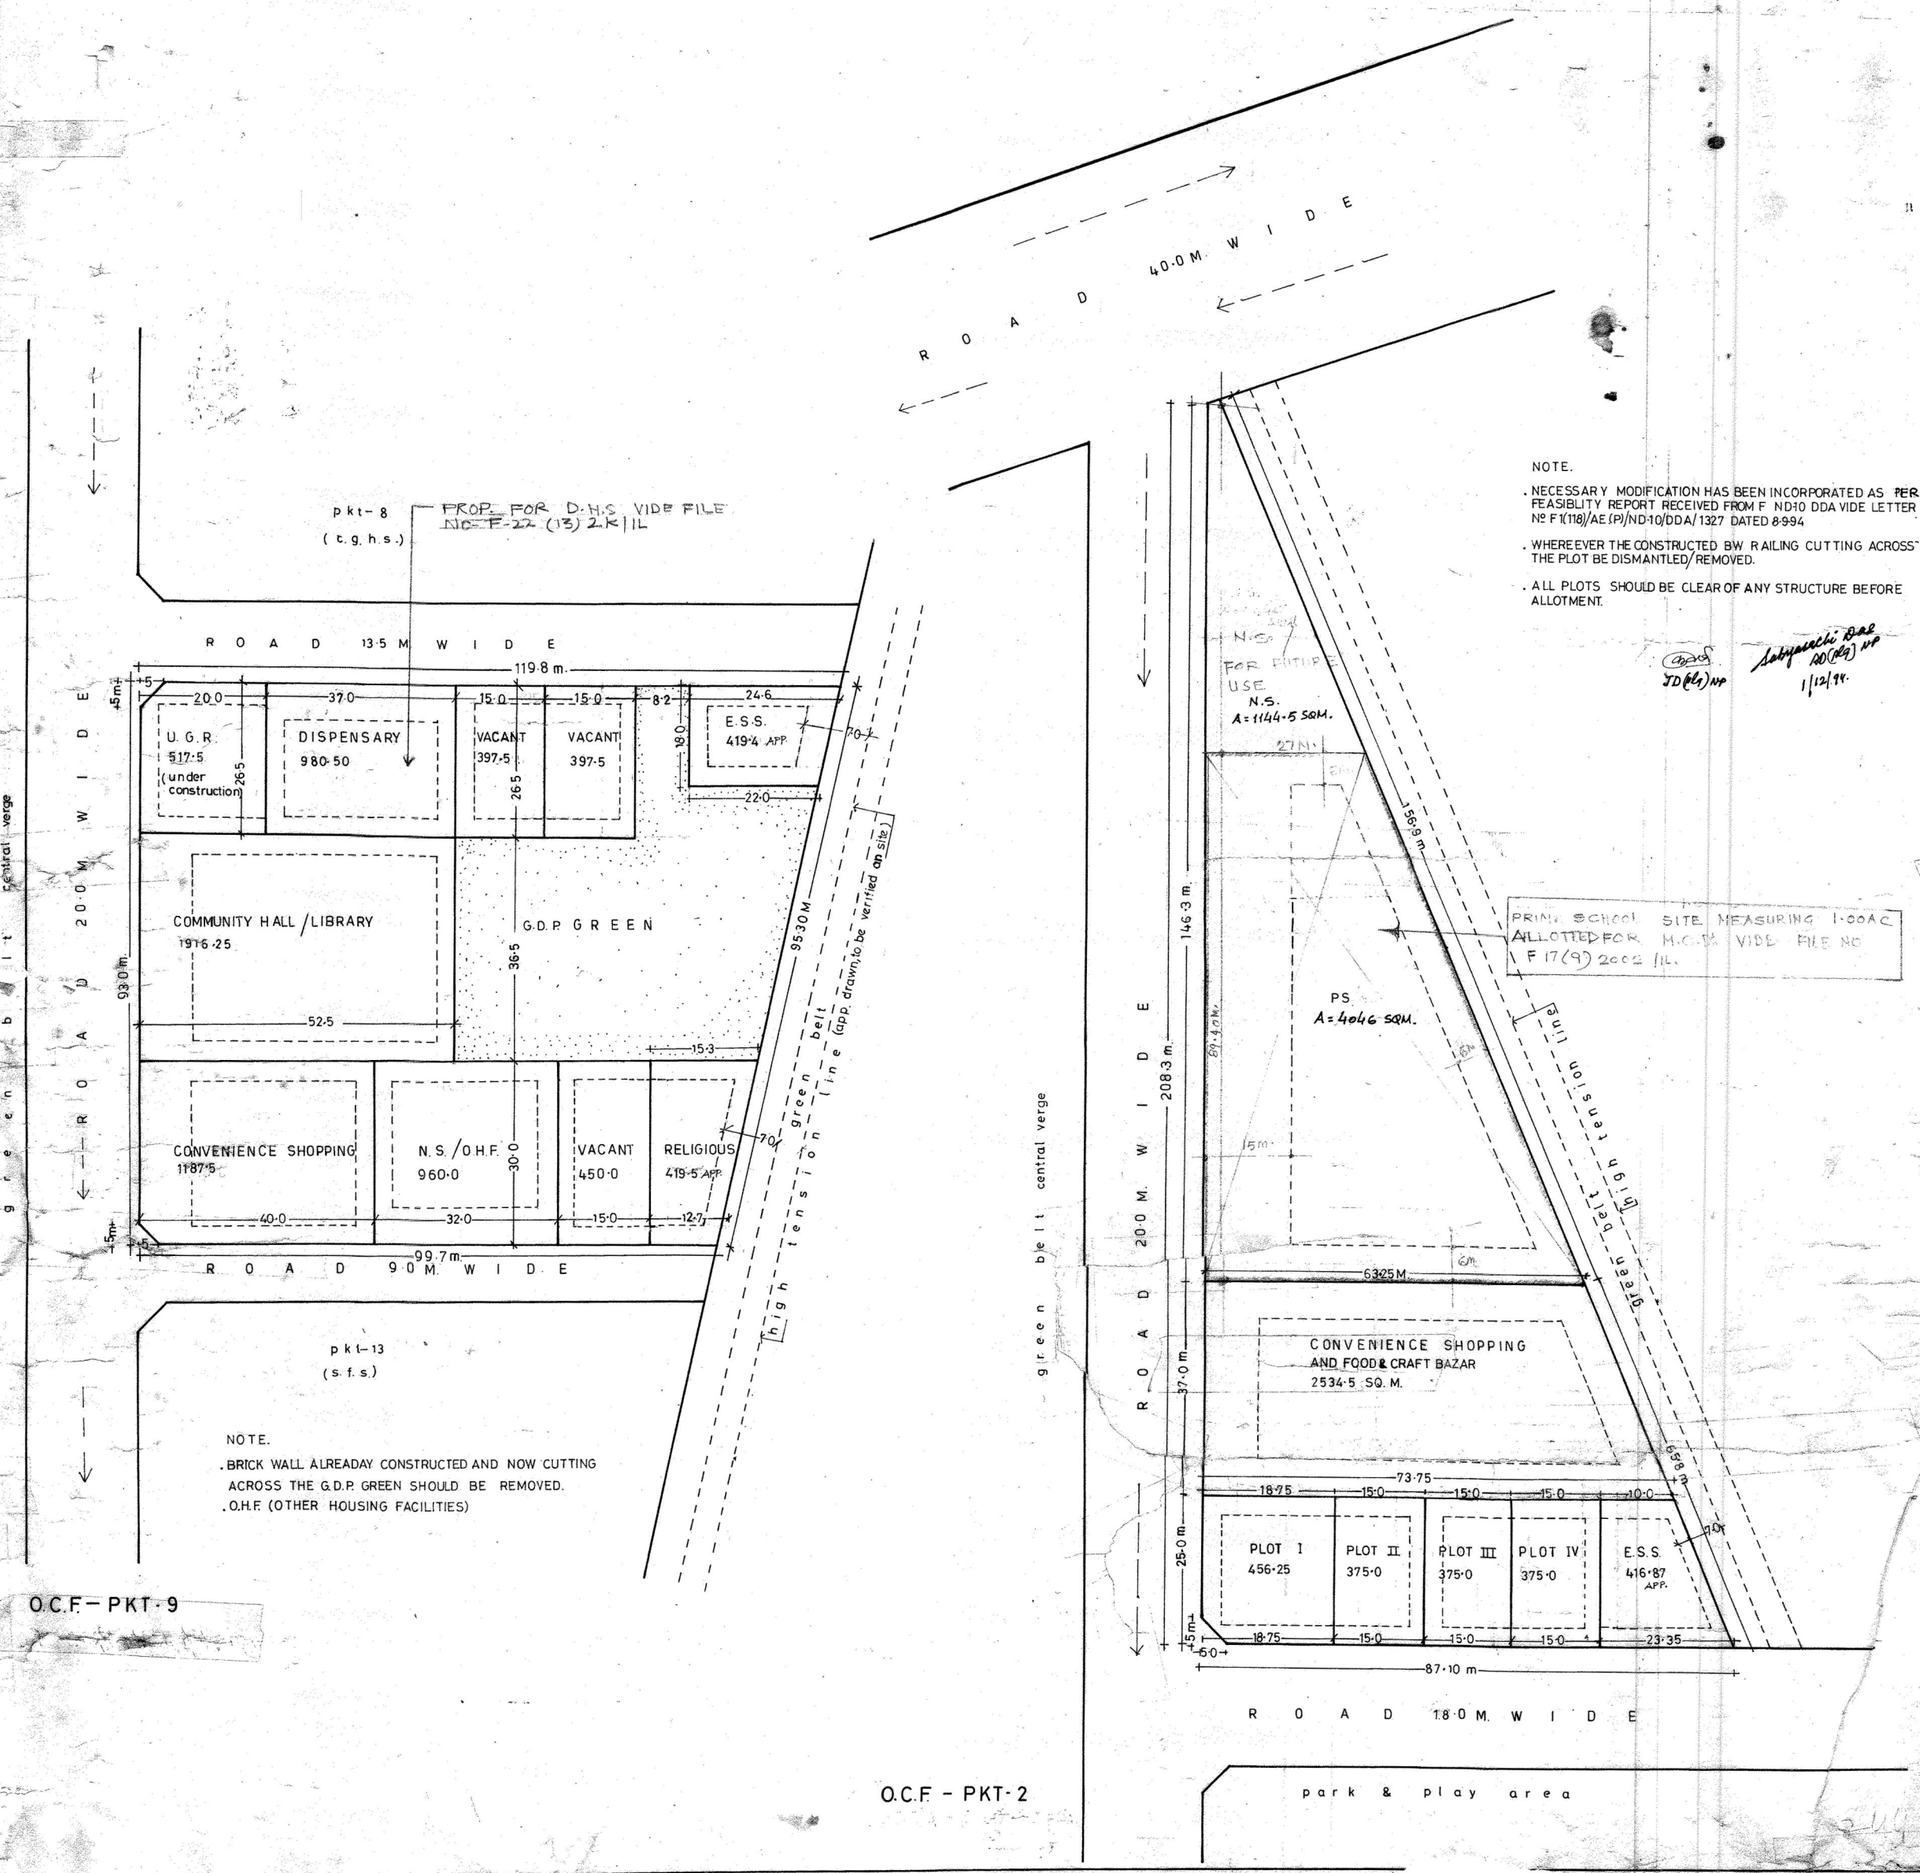


NOTE.

- NECESSARY MODIFICATION HAS BEEN INCORPORATED AS PER FEASIBILITY REPORT RECEIVED FROM F ND10 DDA VIDE LETTER No F1(118)/AE(P)/ND-10/DDA/1327 DATED 8.9.94
- WHEREEVER THE CONSTRUCTED BW RAILING CUTTING ACROSS THE PLOT BE DISMANTLED/REMOVED.
- ALL PLOTS SHOULD BE CLEAR OF ANY STRUCTURE BEFORE ALLOTMENT.

JD(Plg) HP

Satyapreeti Dhar JD(Plg) HP 1/12/94

## DETAILS OF O.C.F.

POPULATION – 14,000

| facilities | required as per mpd 2001 | proposed pkt2 | proposed pkt9 |
|---|---|---|---|
| 1. dispensary (D) | 2 | | 1 |
| 2. religious (R) | 3 | | 1 |
| 3. community hall / library | 1 | | 1 |
| 4. under ground reservoir | 1 | | 1 |
| 5. electric sub station (ESS) | 2 | 1 | 2 |
| 6. vacant ~~institutional~~ plots | | | |

## DEVELOPMENT CONTROLS

1. all development controls will be as per 2001
2. external finish of the building
   i) red sandstone finish in the form of slabs of size 300mm x 450mm with 25mm thickness
   ii) the pattern of red sandstone will be as below

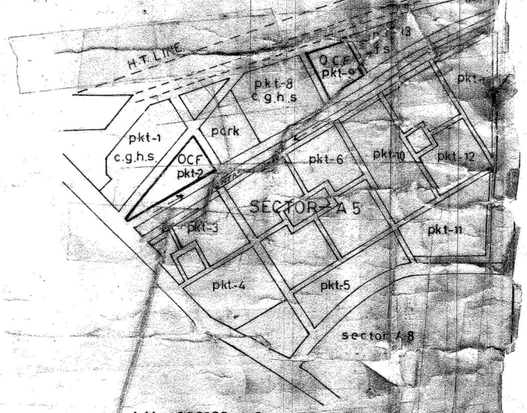


KEY PLAN, SECTOR A-5

NOTE –
1. a clearance of 7.0 m of building line from the conductor of h.t. tower line be maintained in confirmity to the relevant I.E. rules.

NOTE –
PLACED IN THE 133RD SCREENING COMMITTEE MEETING HELD ON 20.12.93.
SUBSEQUENTLY APPROVED BY V.C. DDA ON 6.6.94 VIDE FILE NO DIR/NP/793/192/Pt-1/PAGE 3/N

## OTHER COMMUNITY FACILITIES (O.C.F.) SECTOR A-5 (PKT-2 & PKT-9)

| SCALE | DATE | NORTH |
|---|---|---|
| 1:500 | 28.3.94 | |
| DEALT BY | ASST. DIR | |
| JT. DIR | DIRECTOR | DRAWING NO OCF/A-5/PKT-9/2 |

NARELA PROJECT
नरेला परियोजना

SHEET 244