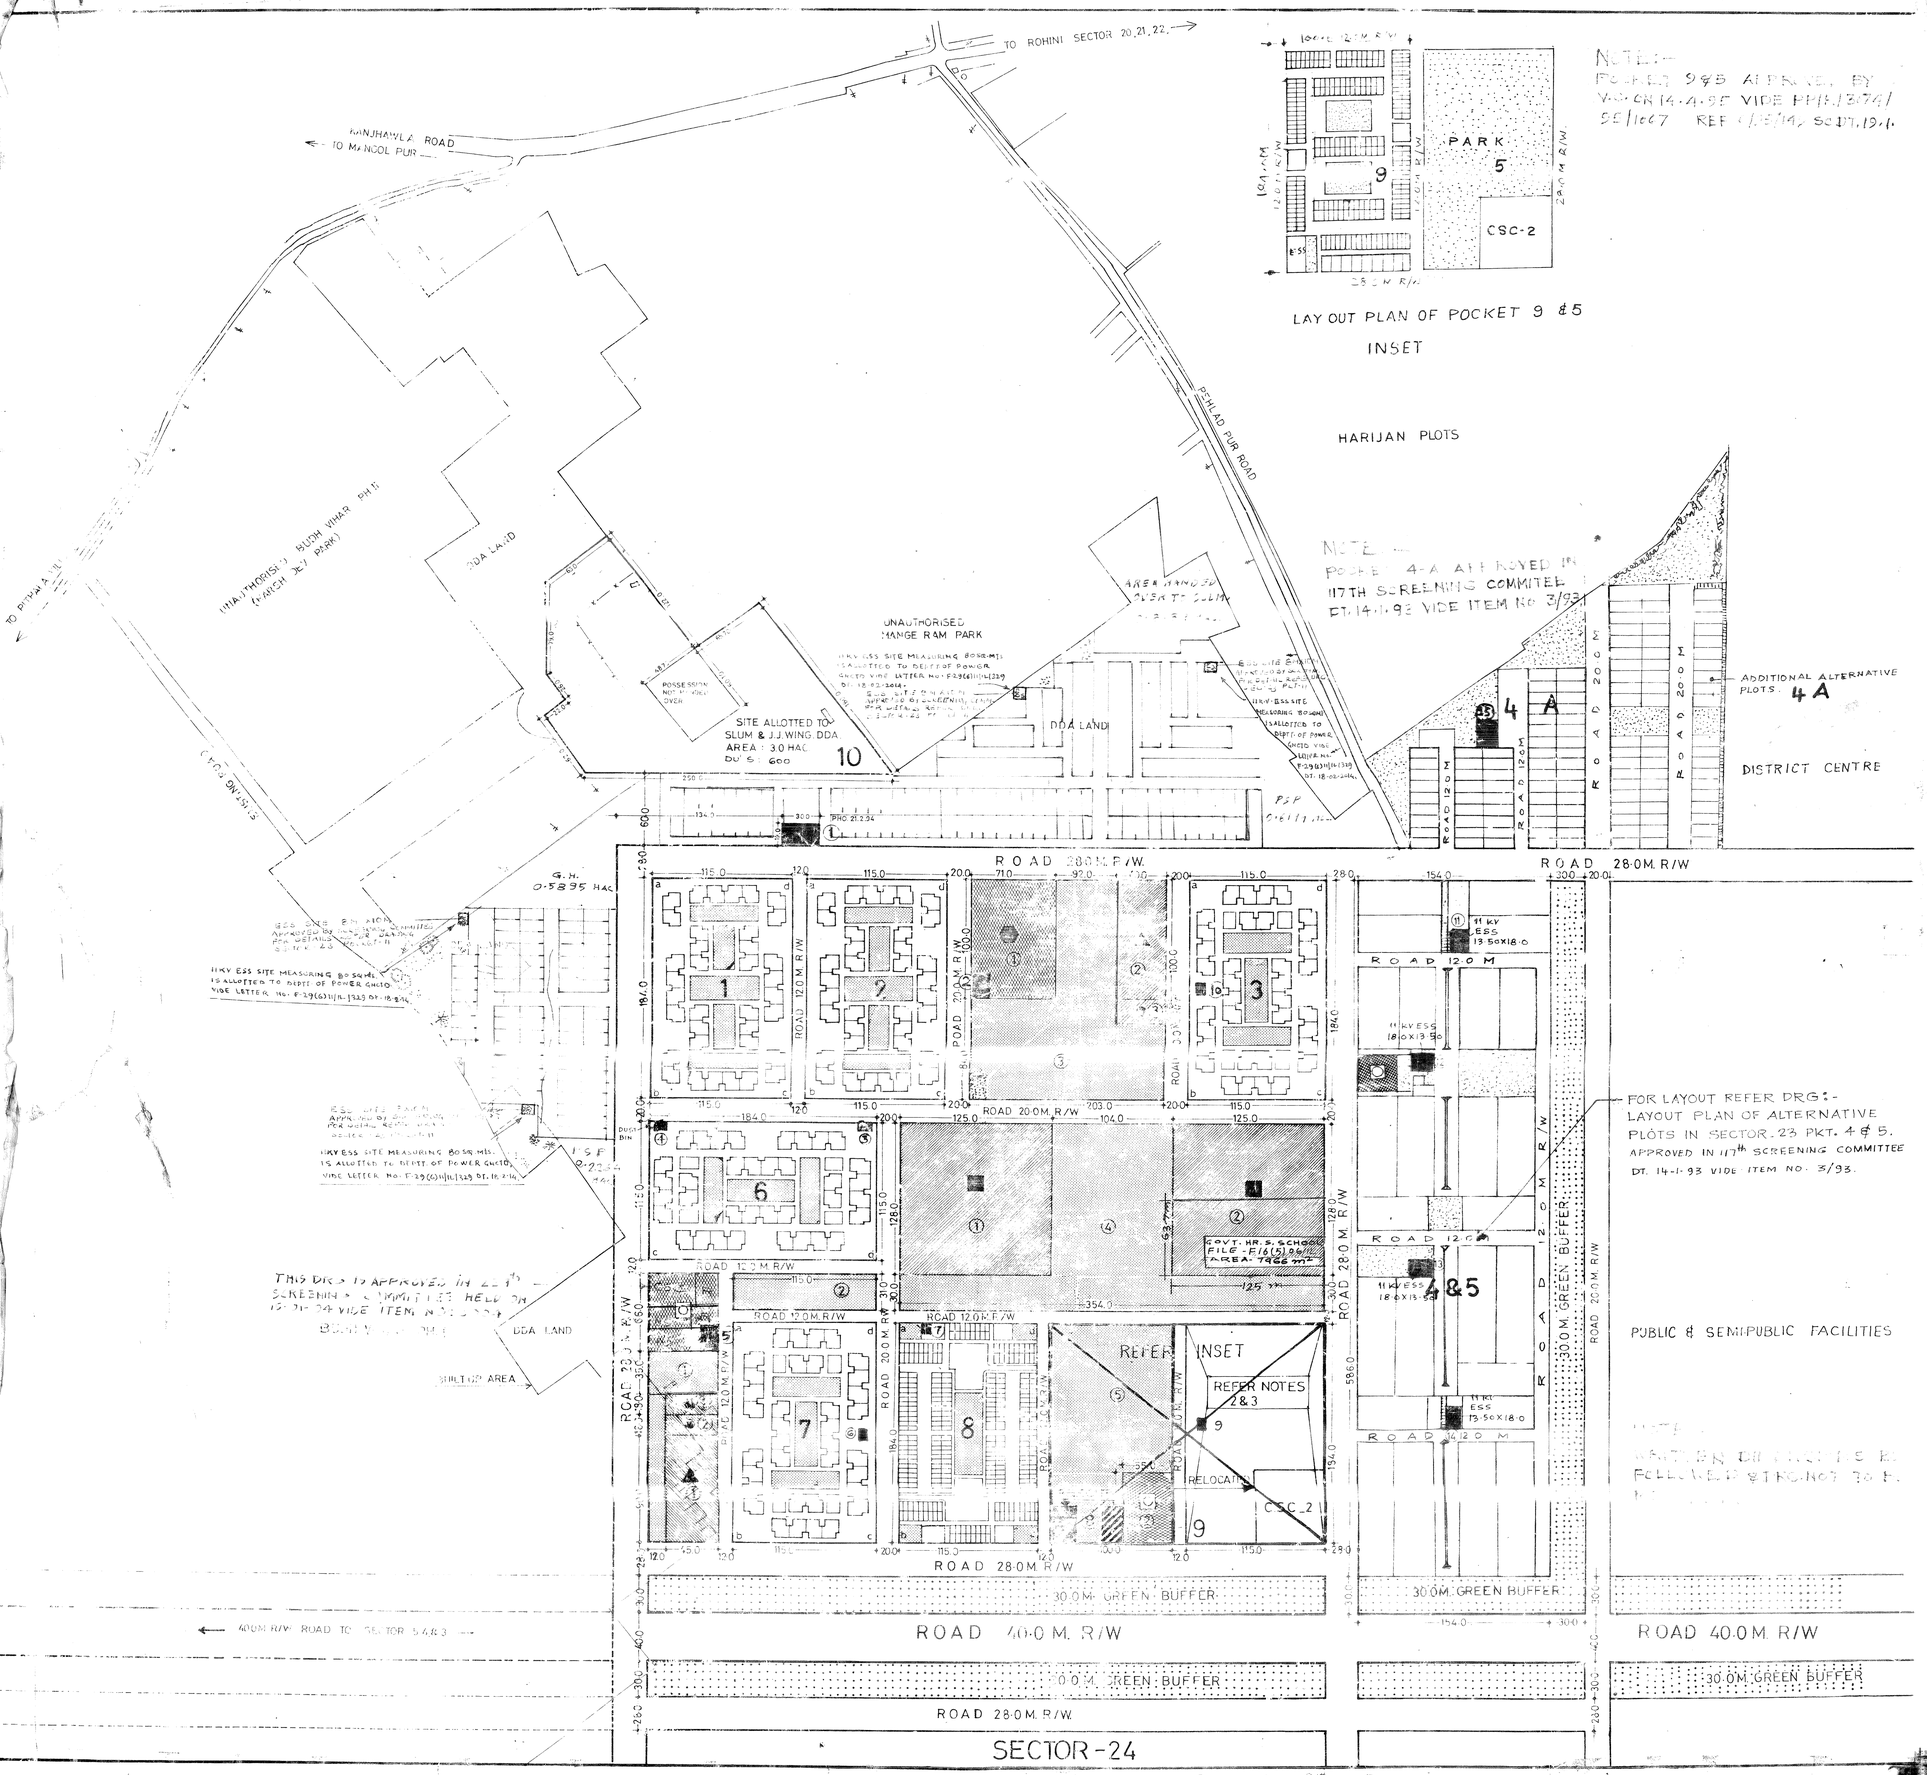

D. D. A.

ROHINI PROJECT PLANNING & DESIGN

SECTOR AREA 52.0 HAC 100%
(GROSS RESIDENTIAL AREA)

DISTRIBUTION OF GROSS RESIDENTIAL

S.NO	USES	AREA IN HAC.	PERCENT
1.	RESIDENTIAL A. NET POCKETS AREA B. SITE ALLOTTED TO SLUM & J.J. C. BALANCE RESIDENTIAL HARDEST SITE & BUILT	[illegible]	[illegible]
2.	COMMERCIAL (CS/OCF, [illegible])	1.41	[illegible]
3.	EDUCATIONAL (NS, PS, [illegible])	4.24	[illegible]
4.	PARK - PLAYGROUND	7.10	[illegible]
5.	CIRCULATION (ROADS BELOW 28.0 M.)	4.25	[illegible]
	TOTAL	52.00	

DISTRIBUTION OF FACILITIES

SYMBOL	FACILITIES	NO	AREA
[illegible]	[illegible]		

GROSS LENGTH [illegible] R.R.N.
POCKET, FN
NO. OF DU'S
NOTE - LENGTH OF PKT. SHOWN ABOVE OF THE PKT. TO BE [illegible]
[illegible] DETAILED LEVELS [illegible] ROAD [illegible]
BASED ON A APPR. [illegible] PLAN [illegible]
[illegible] TEMP

11 kV E.S.S. 8.0 x 10.0, 13.50 x 18.0 & 18.0 x 30

APPROVED BY [illegible] IN FILE NO. PKN/[illegible] DT. [illegible]
NOTE - RELOCATION OF E.S. HAS BEEN DEVIATED TO BE AS SURVEY, AS PER DETAIL GIVEN [illegible]

S.NO.	E.S. NO.	C.H.A.	DATE
1	2, 4, 5 & 10	[illegible]	21-1-94
2	6, 7, 8 & 9	[illegible]	21-[illegible]-94

2. RESIDENTIAL POCKET 9 INTERCHANGED WITH RESIDENTIAL PKT. 5 DUE TO SITE CONDITIONS AS REQUIRED.
3. E.S. NO. 8 RELOCATED AS SHOWN, AS PER LAYOUT APPROVED BY V.C. ON 14-4-95 VIDE [illegible]

LAYOUT PLAN SECTOR-23

OCT 91

1:2000

ROHINI
PROJECT [illegible] OFFICE [illegible] DELHI [illegible]

DRG. NO.